
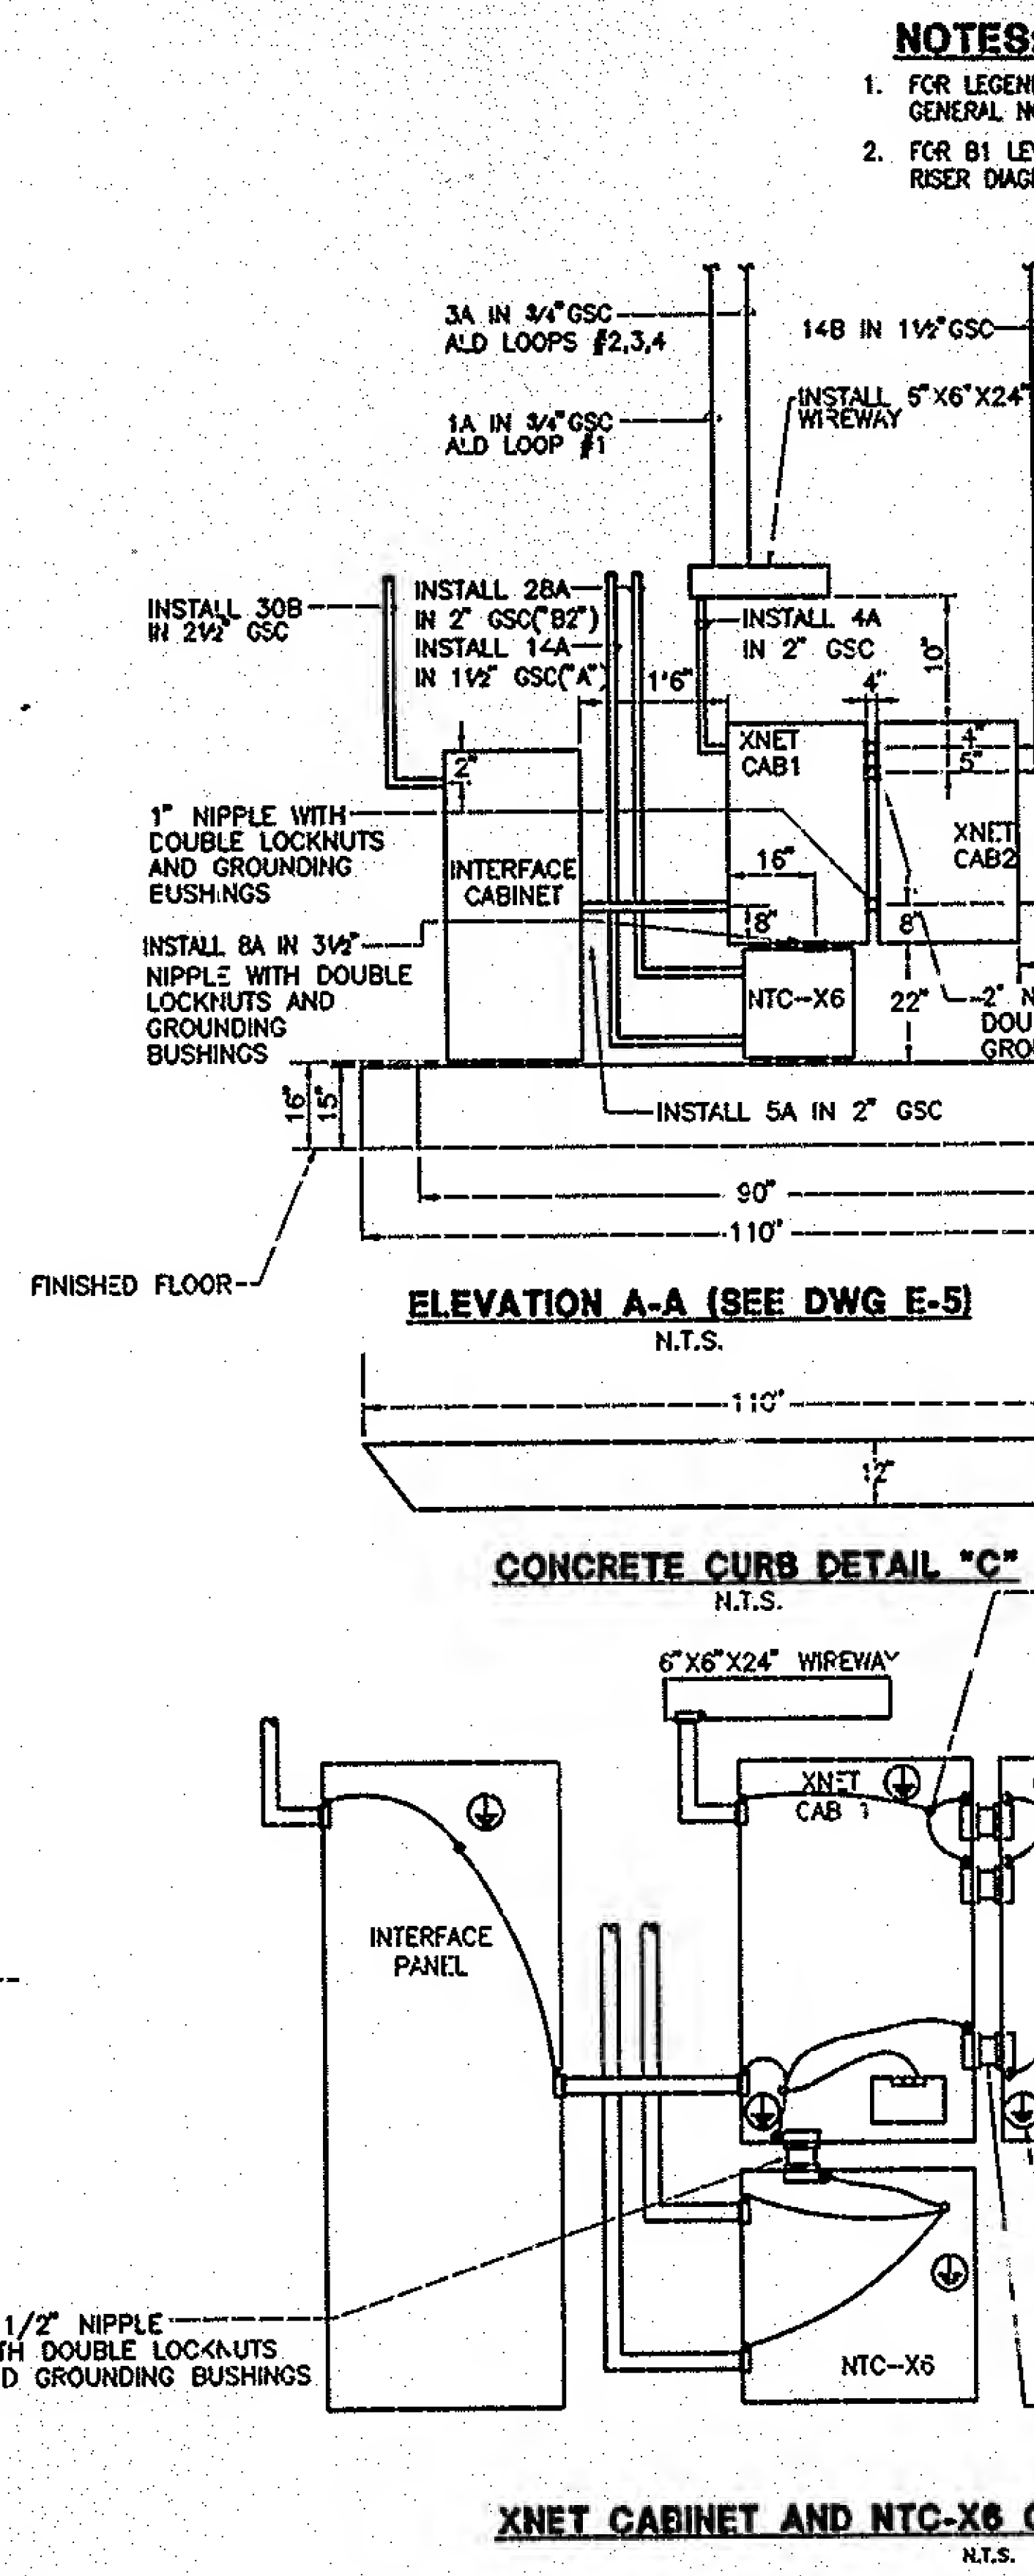


MATCH LINE. SEE DWG E-5 FOR CONTINUATION

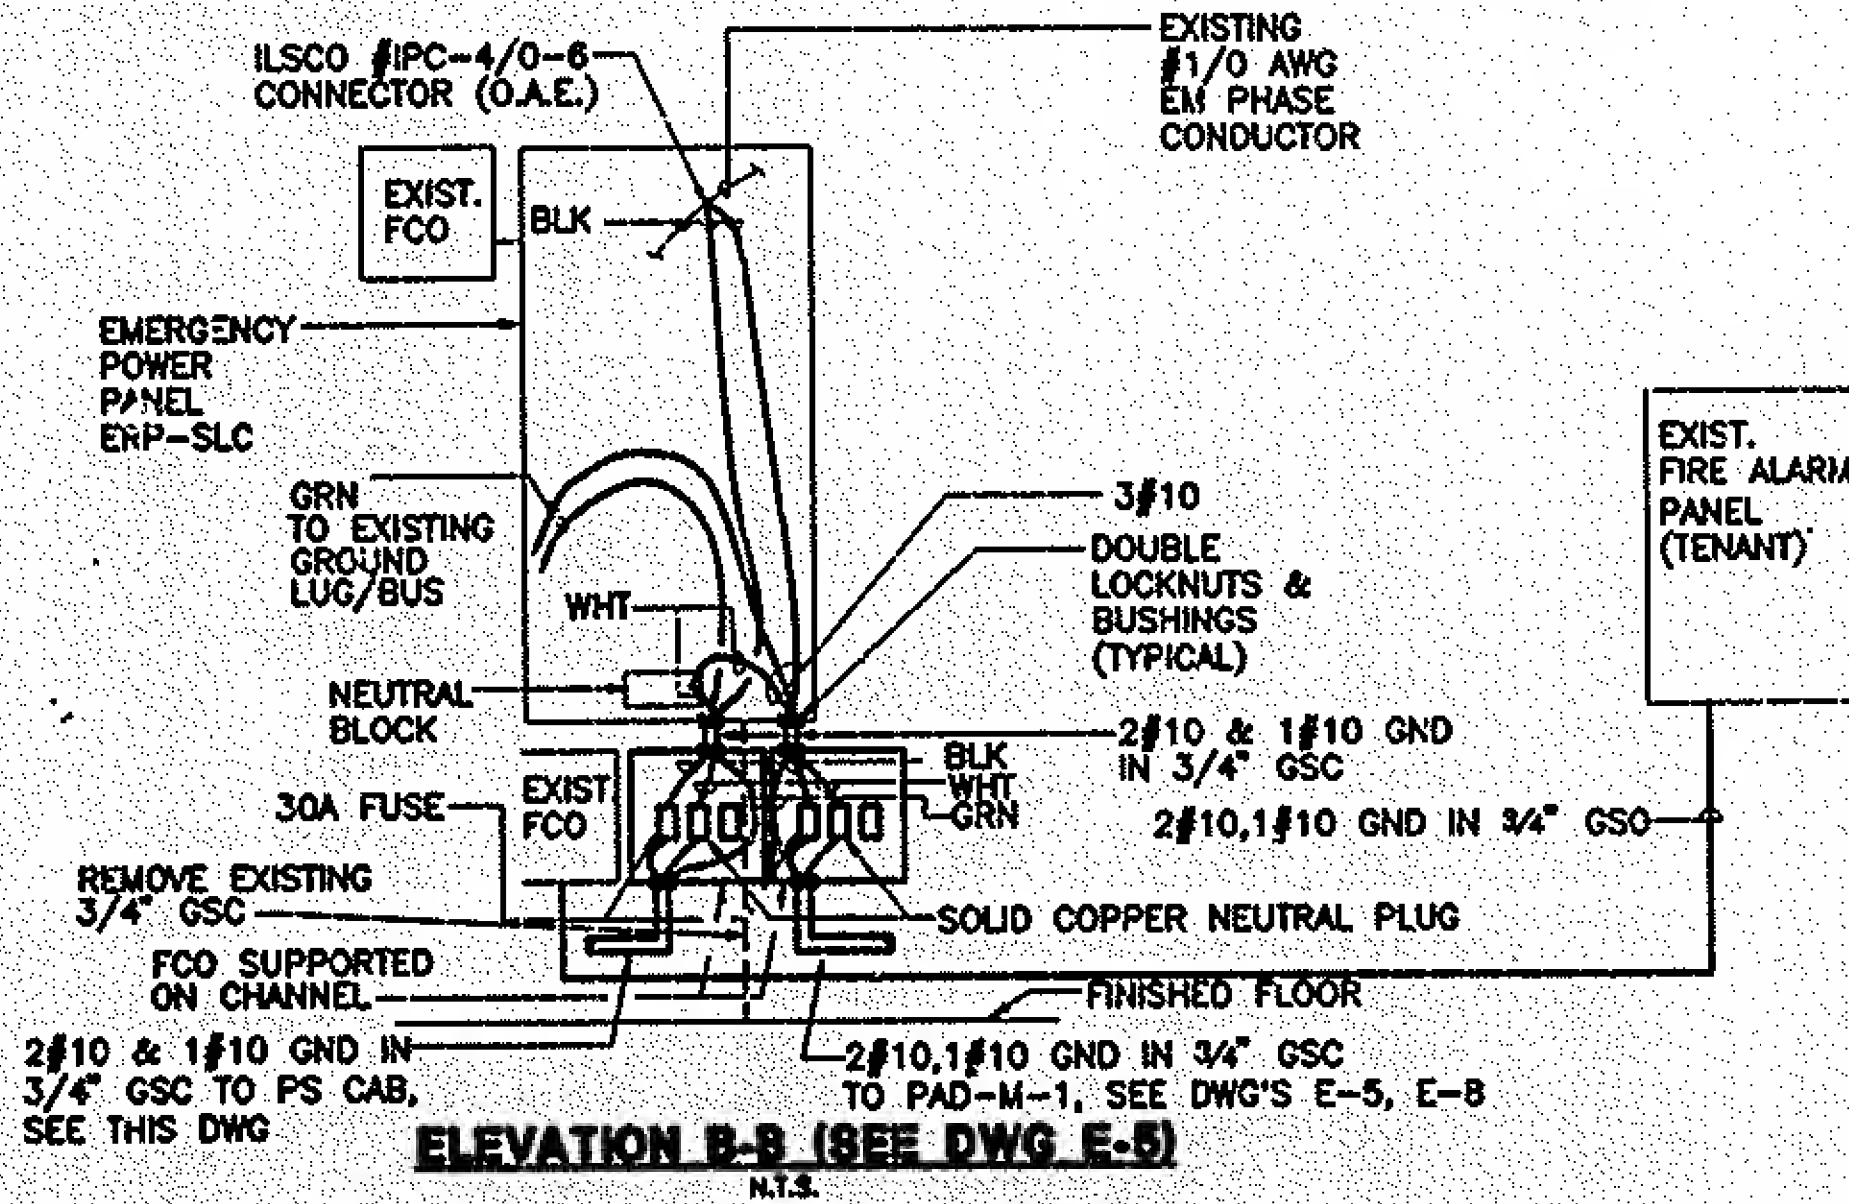

POWER SUPPLY CABINETS
GROUND WIRING DETAIL